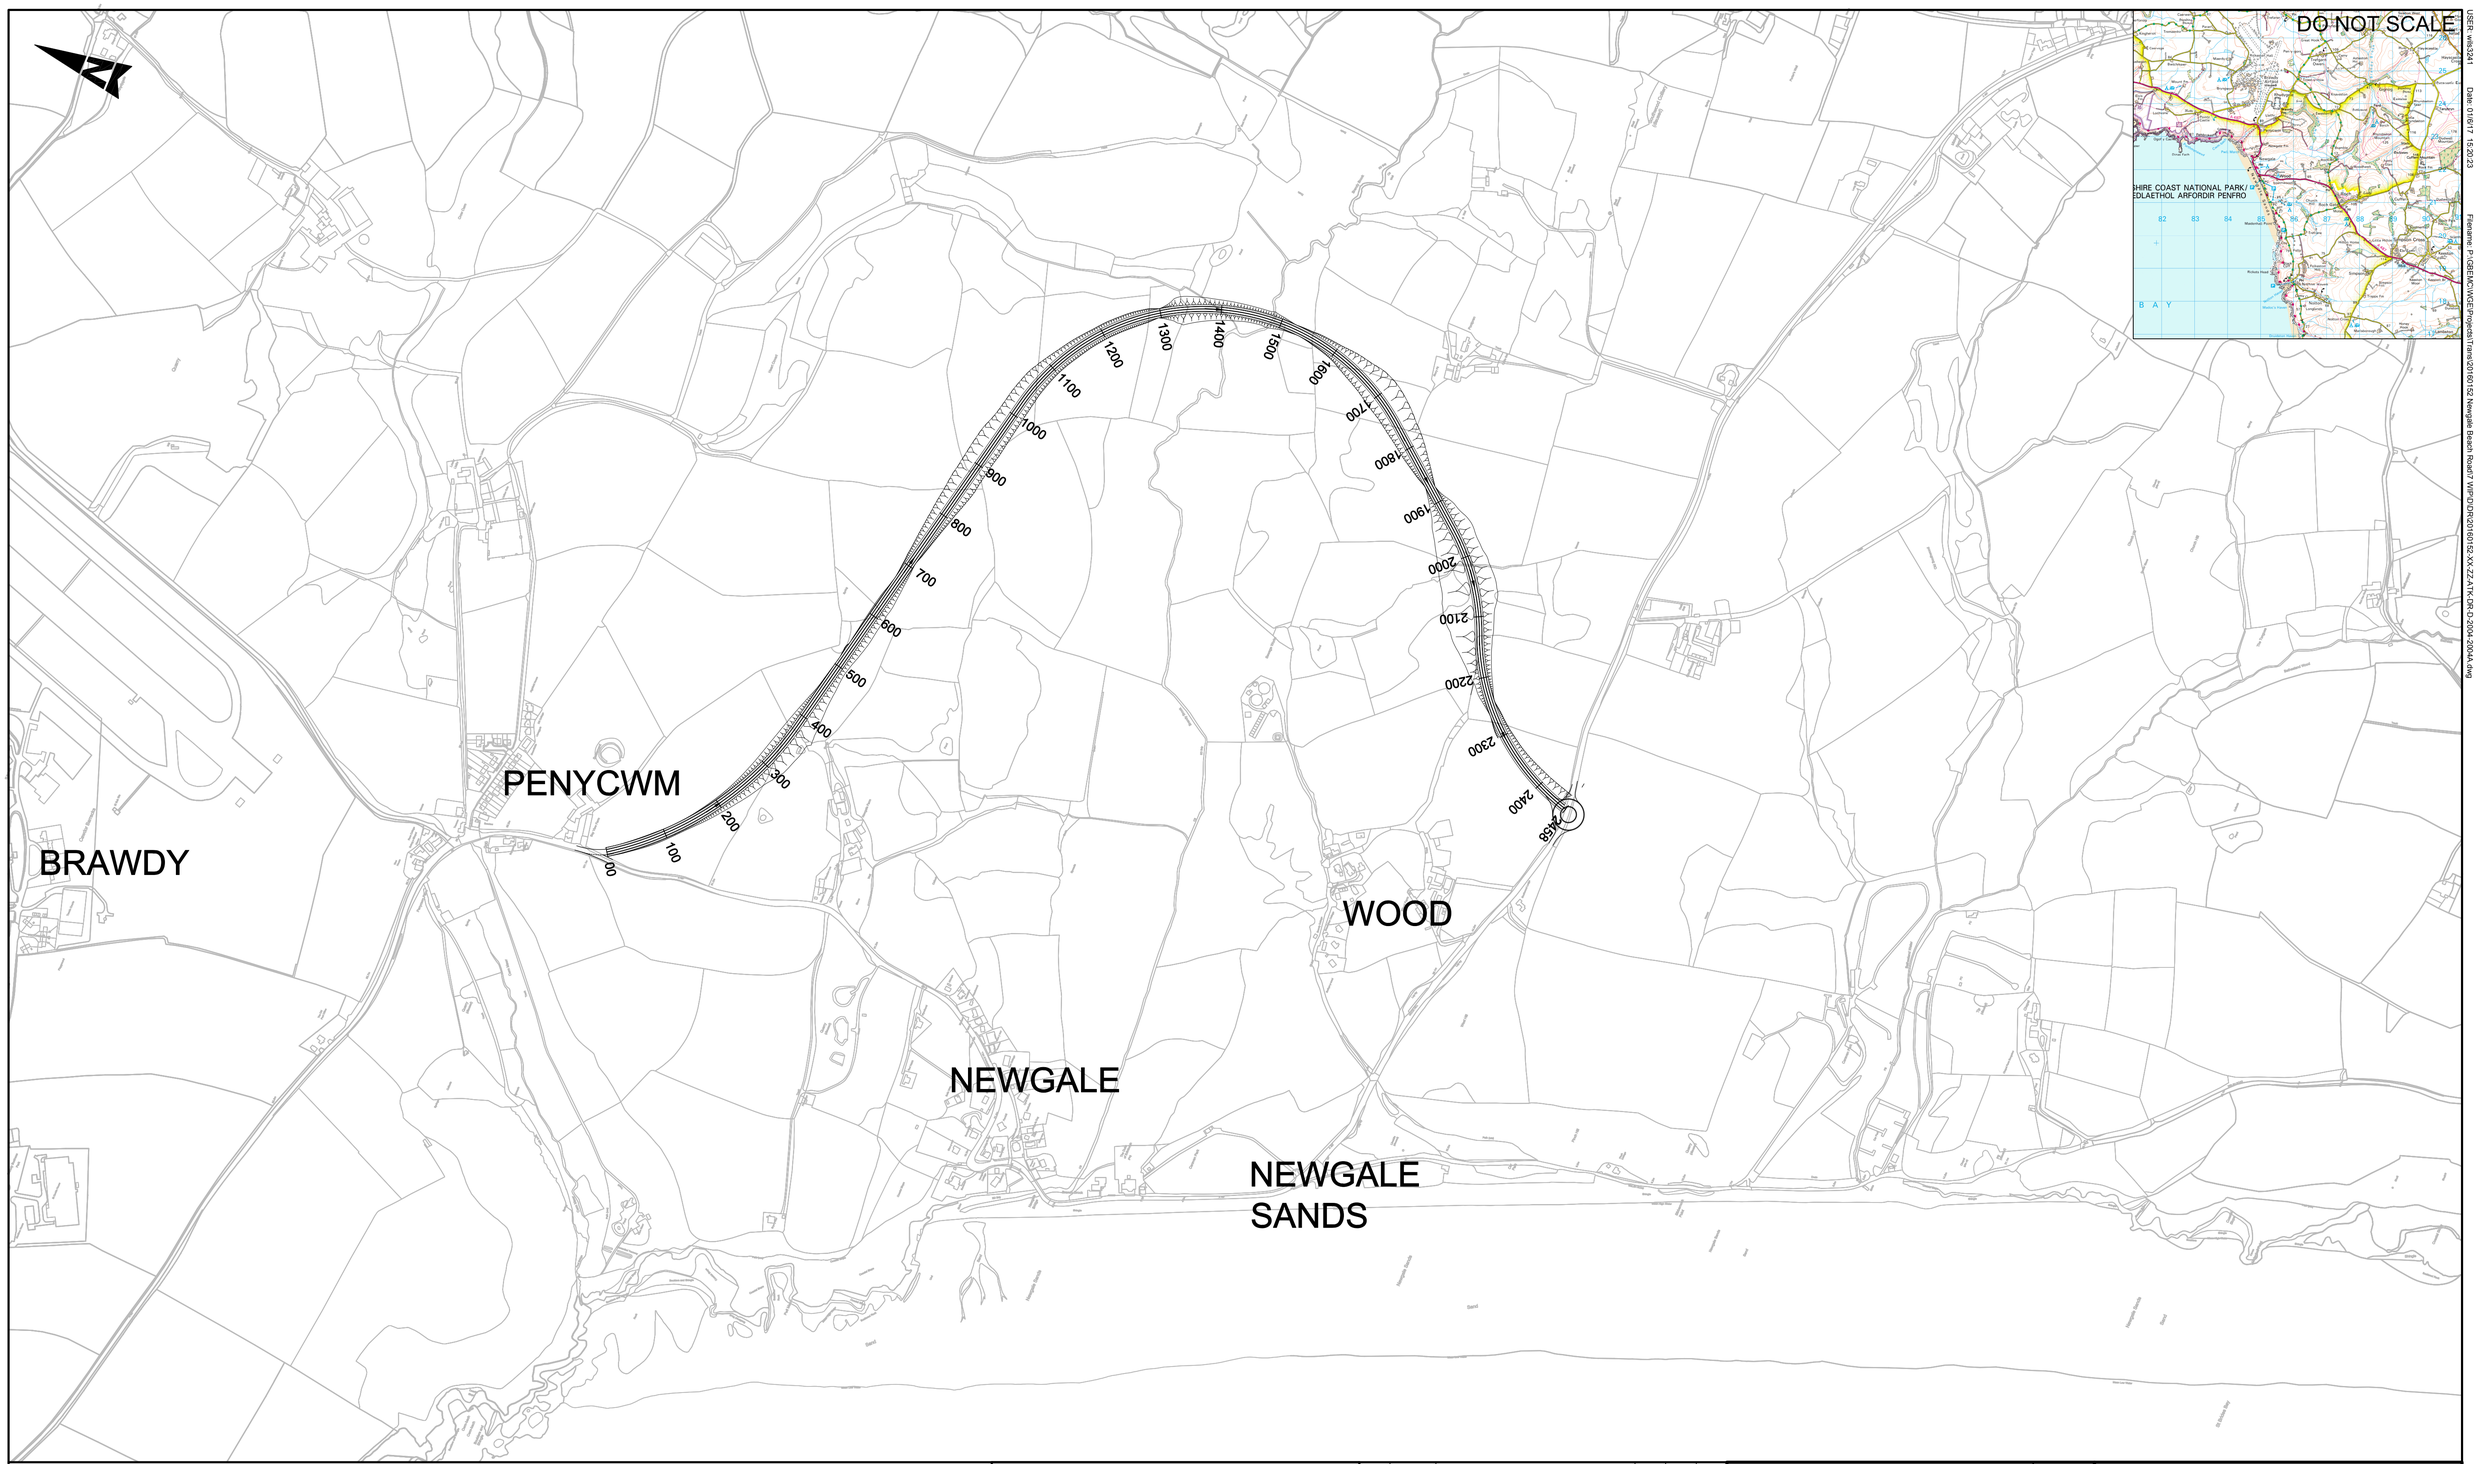

USER: wilts3241
Date: 01/9/17 15:20:23
Filename: P:\GBEMX\WCIE\Projects\Trans\20160152 Newgale Beach Road\7 WIP\DR\20160152-XX-ZZ-ATK-DR-D-2004-200A.dwg

SAFETY, HEALTH AND ENVIRONMENTAL INFORMATION
In addition to the hazards/risks normally associated with the types of work detailed on this drawing, note the following:
CONSTRUCTION
MAINTENANCE/CLEANING
DECOMMISSIONING/DEMOLITION
It is assumed that all works will be carried out by a competent contractor working, where appropriate, to an approved method statement

Rev.	Date	Description	By.	Chk'd	App'd
F	20/02/2017	ALIGNMENT AMENDED	S.W.	R.M.	D.F.
E	03/11/2016	LAYOUT AMENDED	S.W.	C.R.	C.R.
D	01/11/2016	LAYOUT AMENDED	S.W.	C.R.	C.R.
C	25/10/2016	LAYOUT AMENDED	S.W.	C.R.	C.R.
B	18/10/2016	FIRST REVISION	S.W.	C.R.	C.R.
A	21/08/2016	FIRST ISSUE	S.W.	C.R.	C.R.

Drawing Status: WORK IN PROGRESS
Suitability: S0

ATKINS

West Glamorgan House
12 Orchard Street
Swansea
SA1 5AD

Tel: +44 (0)1792 641172
Fax: +44 (0)1792 472019
www.atkinsglobal.com

Copyright © Atkins Limited (2016)

Client

Project Title: NEWGALE BEACH ROAD

Drawing Title: OPTION J PLAN AND PROFILE DRAWING

Scale	Designed	Drawn	Checked	Authorised
1:5000	S.W.	S.W.	R.M.	D.F.
Original Size: A1	Date: 20/02/17	Date: 20/02/17	Date: 20/02/17	Date: 20/02/17

Drawing Number: 20160152-XX-ZZ-ATK-DR-D-2004
Revision: P1.6